EXHIBIT "E"

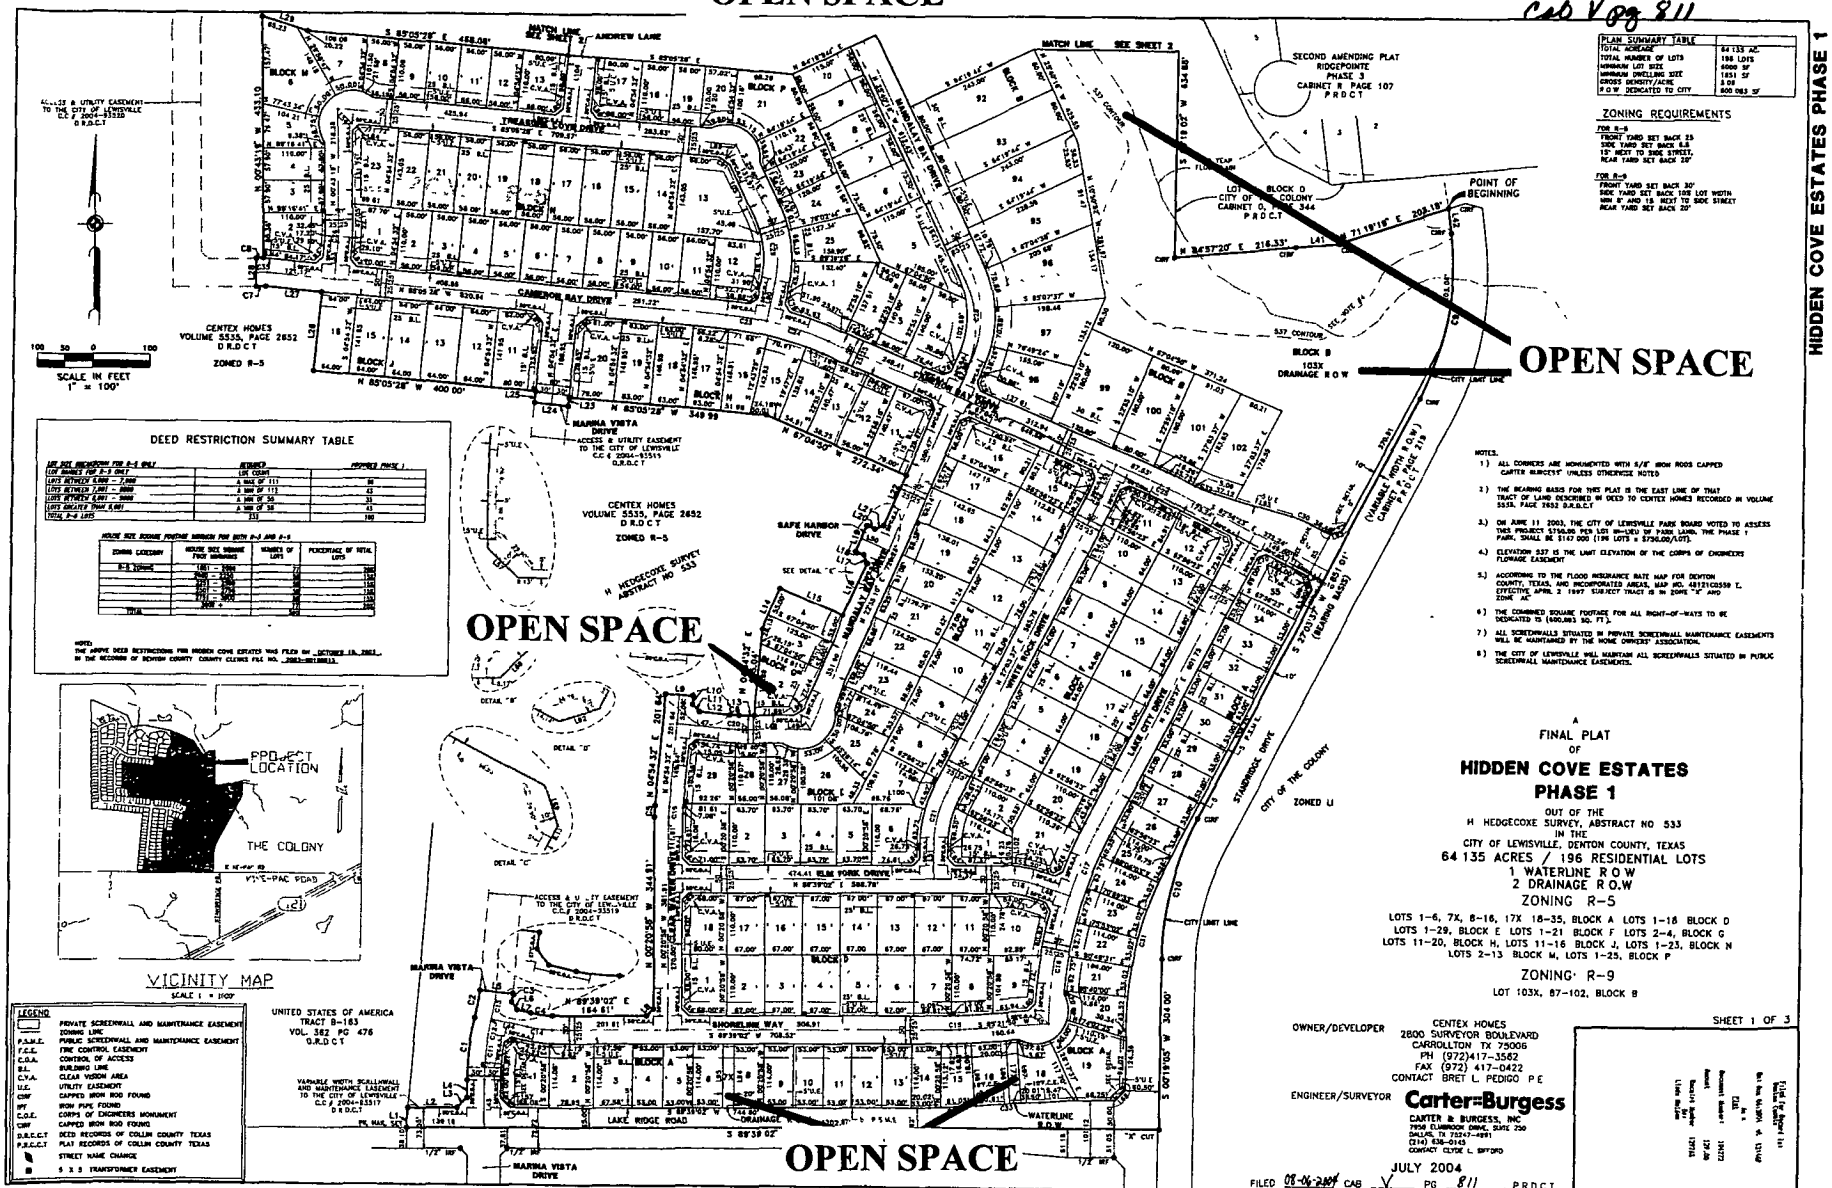
OPEN SPACE
OPEN SPACE
OPEN SPACE
OPEN SPACE
HIDDEN COVE ESTATES PHASE 1
Cab V Pg 811
PLAN SUMMARY TABLE
ZONING REQUIREMENTS
DEED RESTRICTION SUMMARY TABLE
VICINITY MAP
PROJECT LOCATION
THE COLONY
SCALE IN FEET
1" = 100'
NOTES.
1) ALL CORNERS ARE MONUMENTED WITH 5/8" IRON RODS CAPPED CARTER BURGESS" UNLESS OTHERWISE NOTED
2) THE BEARING BASIS FOR THIS PLAT IS THE EAST LINE OF THAT TRACT OF LAND DESCRIBED IN DEED TO CENTEX HOMES RECORDED IN VOLUME 5535, PAGE 2652 D.R.D.C.T
4) ELEVATION 537 IS THE LIMIT ELEVATION OF THE CORPS of ENGINEERS FLOWAGE EASEMENT
5) ACCORDING TO THE FLOOD INSURANCE RATE MAP FOR DENTON COUNTY, TEXAS, AND INCORPORATED AREAS, MAP NO. 48121C0250 E, EFFECTIVE APRIL 2 1997 SUBJECT TRACT IS IN ZONE "X" AND ZONE "AE"
6) THE COMBINED SQUARE FOOTAGE FOR ALL RIGHT-OF-WAYS TO BE DEDICATED IS (600,083 SQ. FT.).
7) ALL SCREENWALLS SITUATED IN PRIVATE SCREENWALL MAINTENANCE EASEMENTS WILL BE MAINTAINED BY THE HOME OWNERS' ASSOCIATION.
8) THE CITY OF LEWISVILLE WILL MAINTAIN ALL SCREENWALLS SITUATED IN PUBLIC SCREENWALL MAINTENANCE EASEMENTS.
A
FINAL PLAT
OF
HIDDEN COVE ESTATES
PHASE 1
OUT OF THE
H HEDGECOXE SURVEY, ABSTRACT NO 533
IN THE
CITY OF LEWISVILLE, DENTON COUNTY, TEXAS
64 135 ACRES / 196 RESIDENTIAL LOTS
1 WATERLINE R.O.W
2 DRAINAGE R.O.W
ZONING R-5
LOTS 1-6, 7X, 8-16, 17X 18-35, BLOCK A LOTS 1-18 BLOCK D
LOTS 1-29, BLOCK E LOTS 1-21 BLOCK F LOTS 2-4, BLOCK G
LOTS 11-20, BLOCK H, LOTS 11-16 BLOCK J, LOTS 1-23, BLOCK N
LOTS 2-13 BLOCK M, LOTS 1-25, BLOCK P
ZONING R-9
LOT 103X, 87-102, BLOCK B
OWNER/DEVELOPER
CENTEX HOMES
2800 SURVEYOR BOULEVARD
CARROLLTON TX 75006
PH (972)417-3582
FAX (972) 417-0422
CONTACT BRET L. PEDIGO P.E
ENGINEER/SURVEYOR
Carter=Burgess
CARTER & BURGESS, INC.
7950 ELMBROOK DRIVE, SUITE 230
DALLAS, TX 75247-4991
(214) 638-0145
CONTACT CLYDE L. BIFFORD
JULY 2004
FILED 08-06-2004 CAB V PG 811 PRDCT
FILE NO 01-6686
SHEET 1 OF 3

EXHIBIT "E" CONTINUED

OPEN SPACE

cab V pg 812

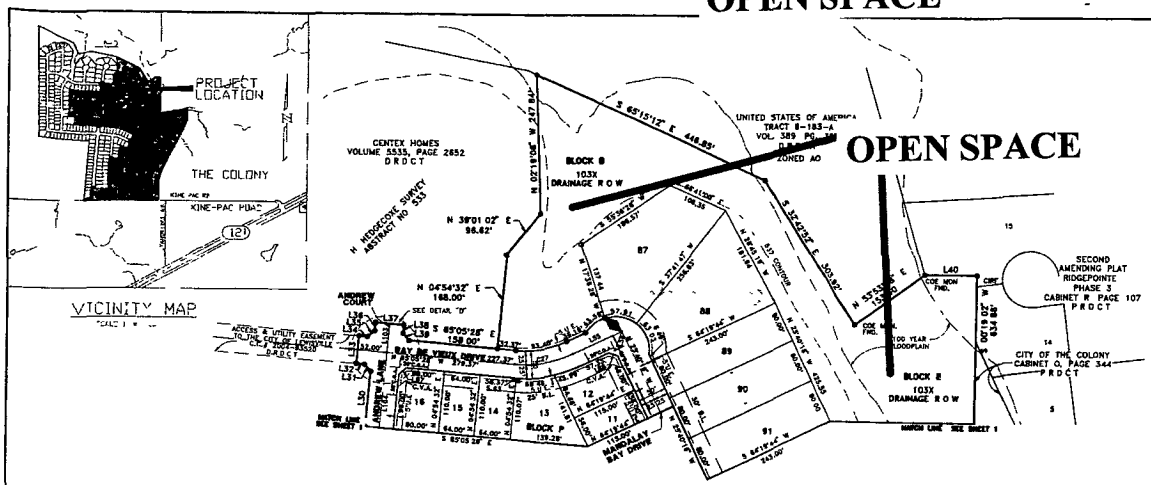

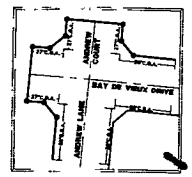

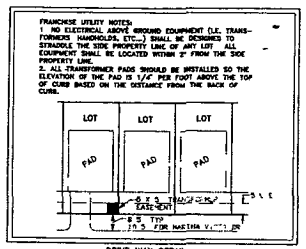

LOT	BLOCK	SQ FT	MIN FF
1	A	8814	541.9
2	A	7200	541.9
3	A	6240	541.9

